SUPERGO #258 - MOUNTAIN VIEW, CA
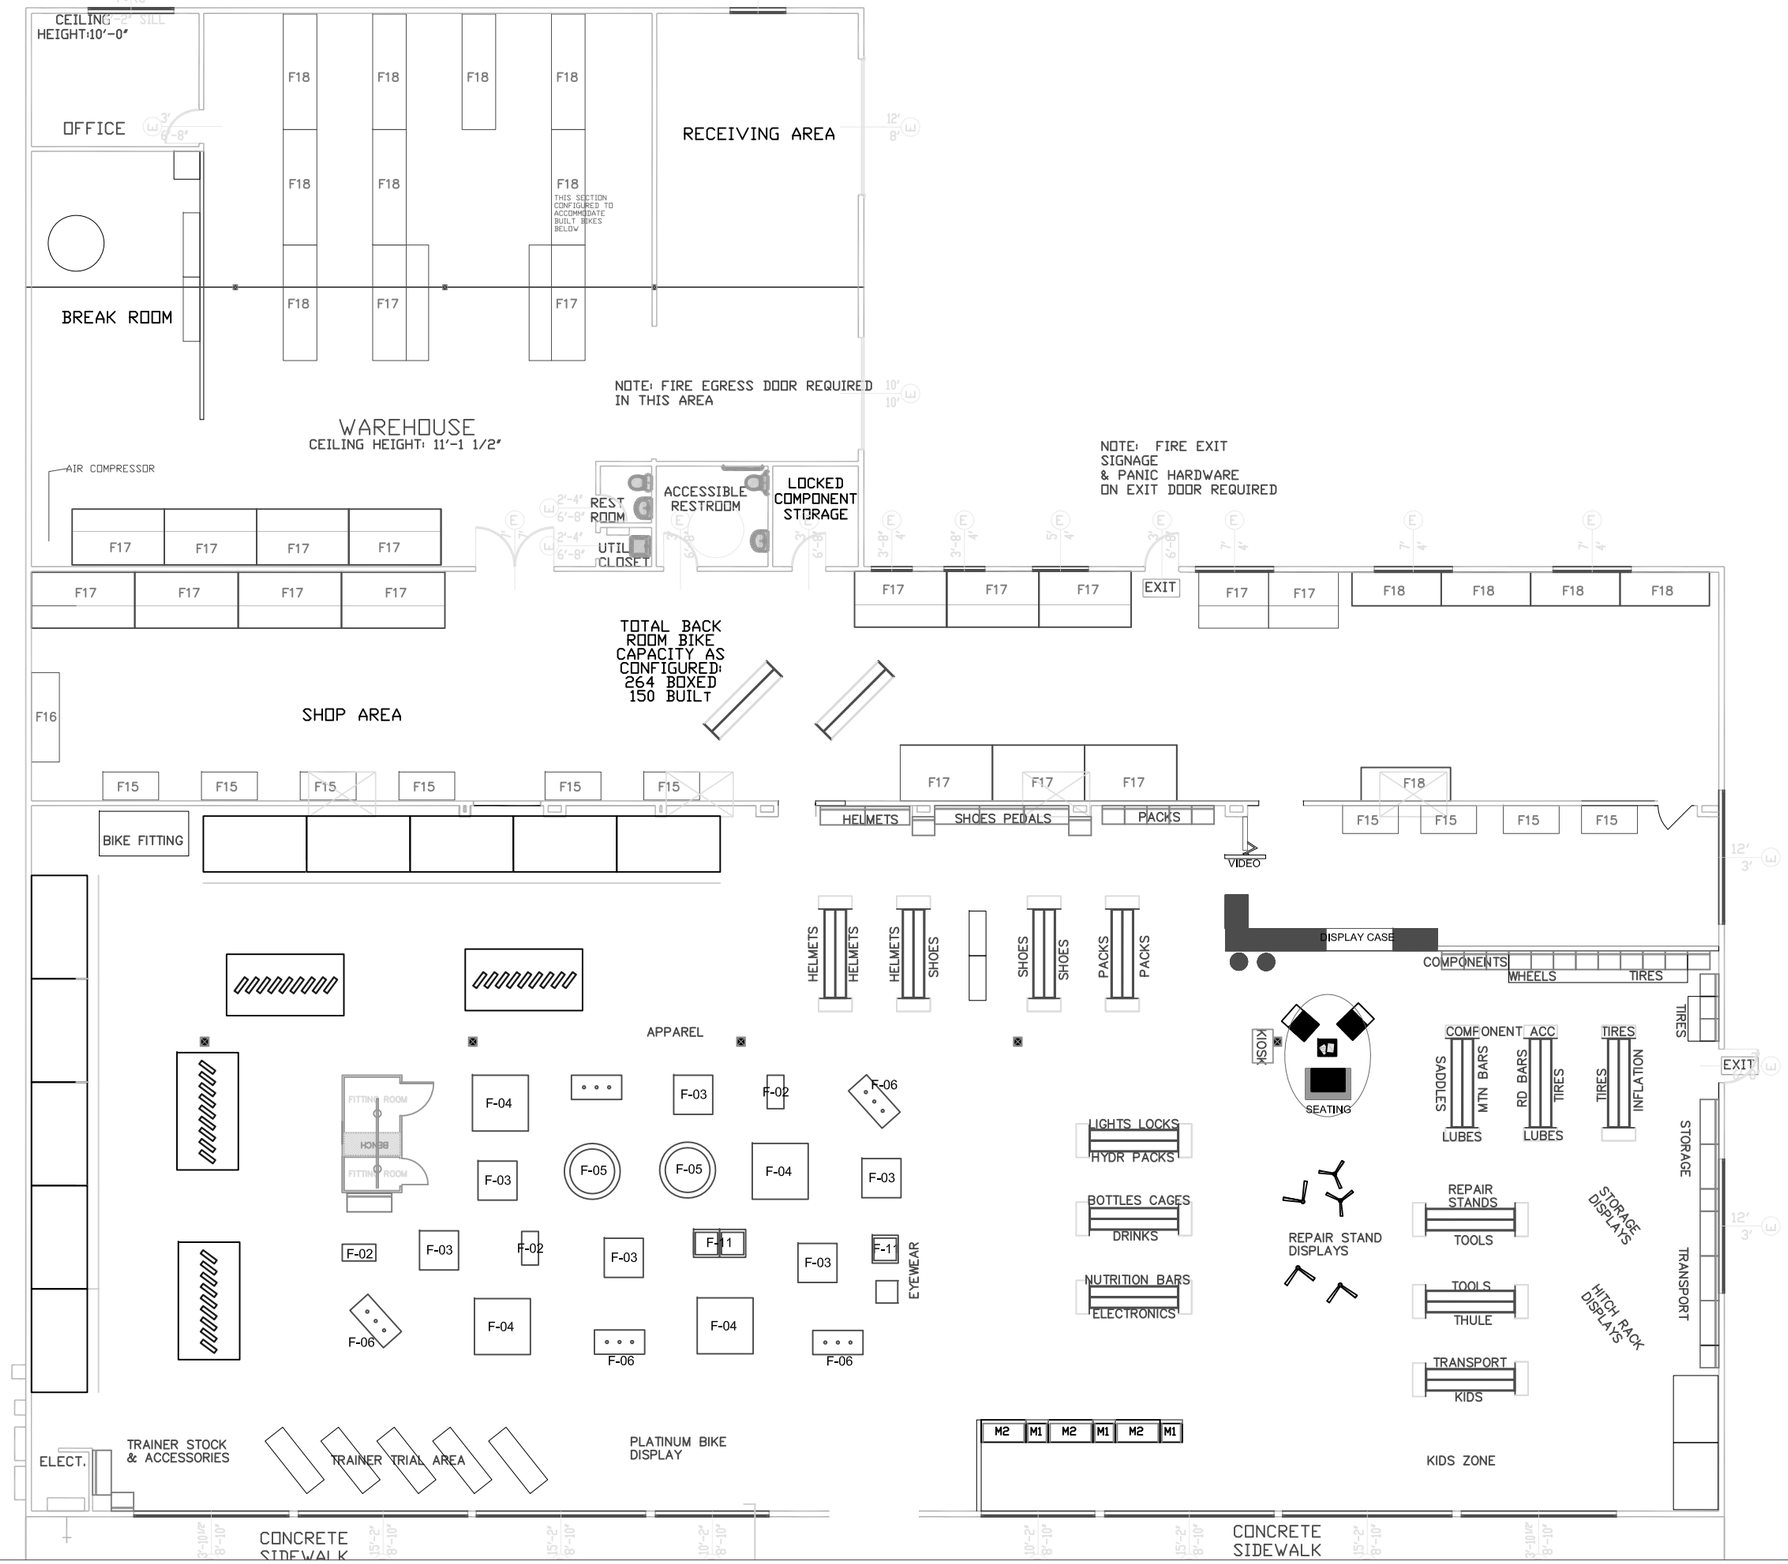
PROPOSED CONVERSION PLAN